ESTIMATE FOR THE WORK OF PROVIDING AND LAYING OF 230 MM DIA SEWER PIPELINE INPLACE OF DAMAGED AND SILTED UP 150/175/225 MM DIA SW PIPELINE AT 4TH, 5TH, 6TH, 7TH, 8TH, 9TH, AND 10TH CROSSES CUBBONPETE, COMING UNDER BANNAPPA PARK SERVICE STATION AREA OF AEE-SW1 SUB DIVISION.

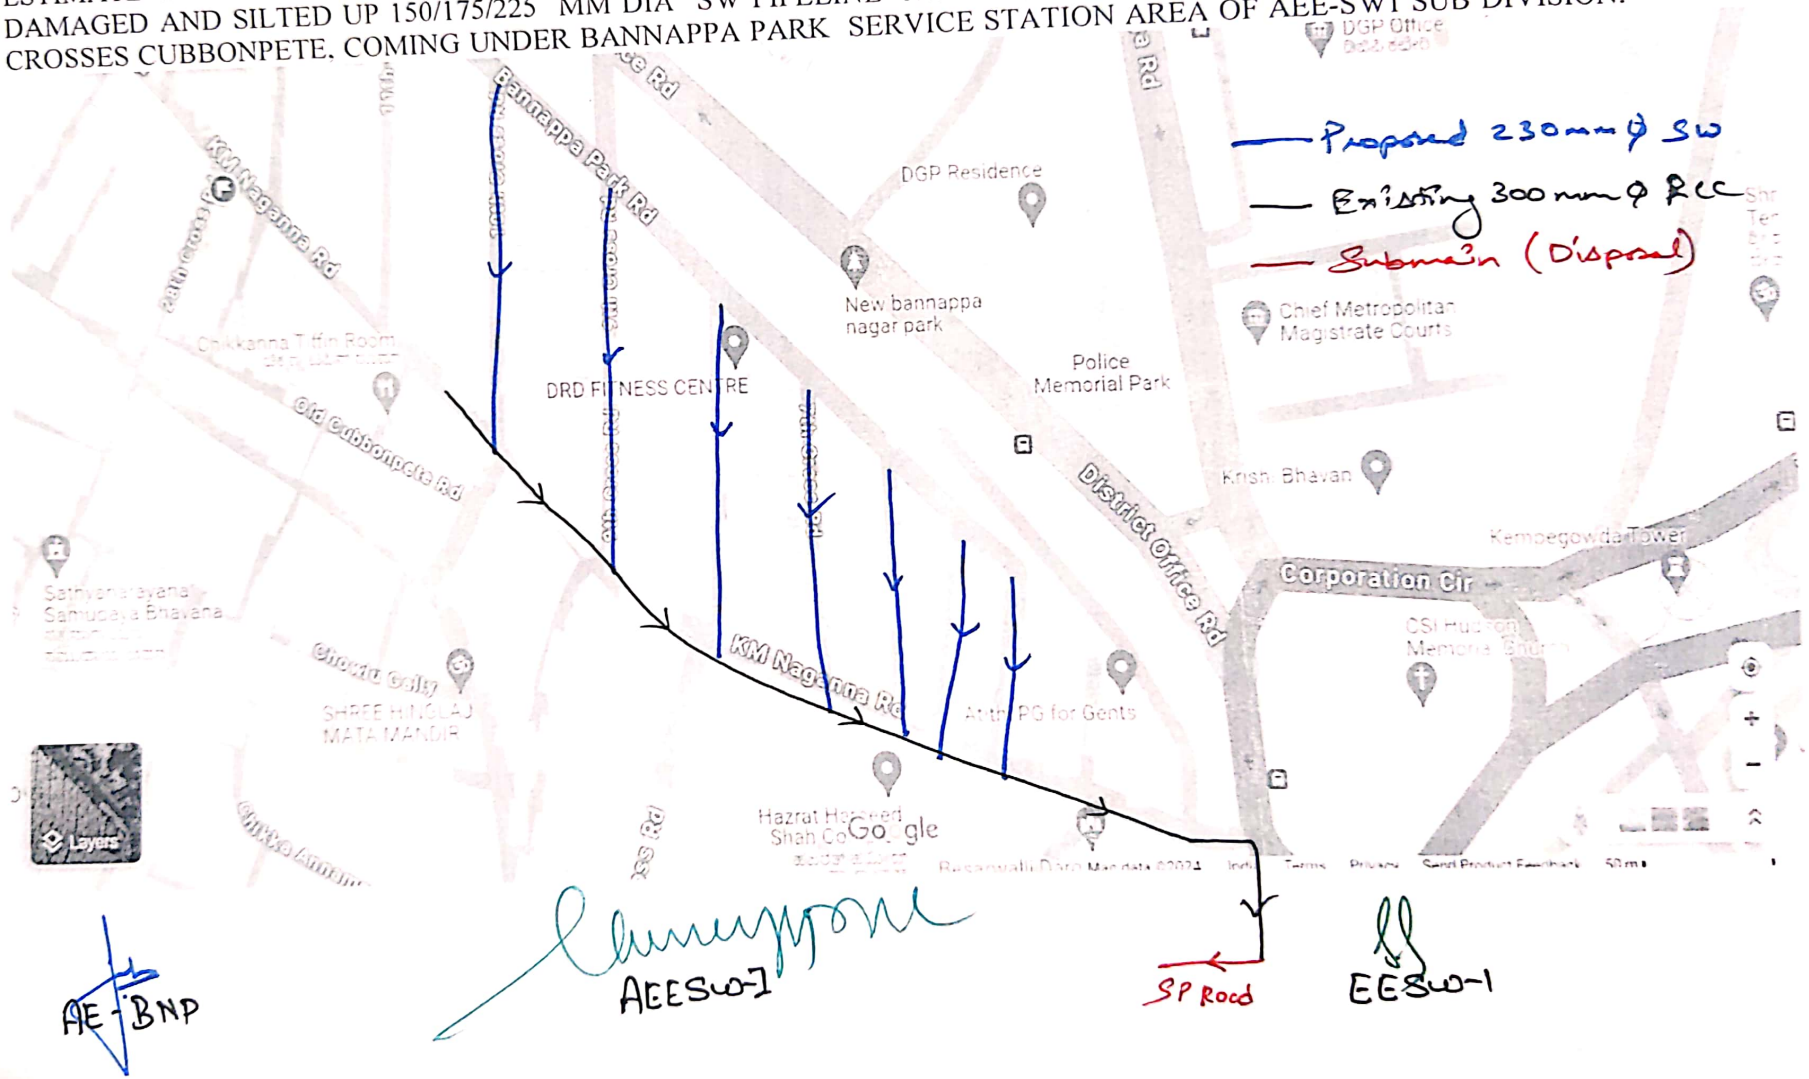

Scanned with OKEN Scanner

ESTIMATE FOR THE WORK OF PROVIDING AND LAYING OF 230 MM DIA SEWER PIPELINE INPLACE OF DAMAGED AND SILTED UP 150/175/225 MM DIA SW PIPELINE AT 4TH, 5TH, 6TH, 7TH, 8TH, 9TH, AND 10TH CROSSES CUBBONPETE, COMING UNDER BANNAPPA PARK SERVICE STATION AREA OF AEE-SW1 SUB DIVISION.

INDEX

P/L 300 MM ϕ SW RCC PIPE LINE

EXISTING 175MM DIA SW LINE

MANHOLE

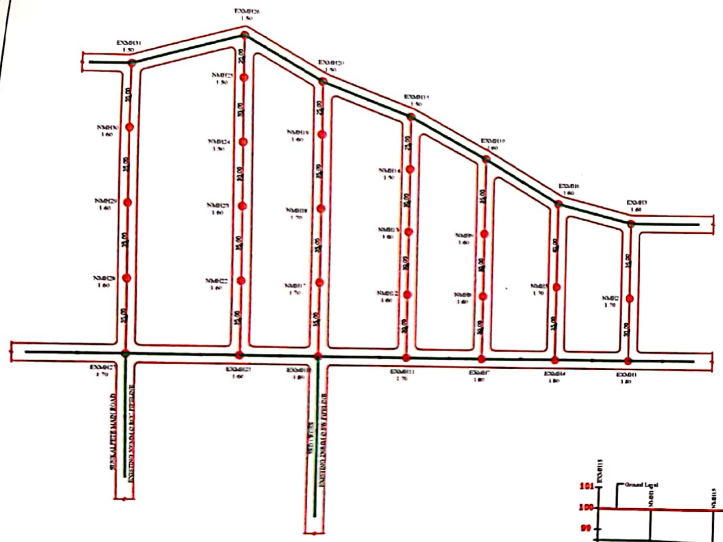

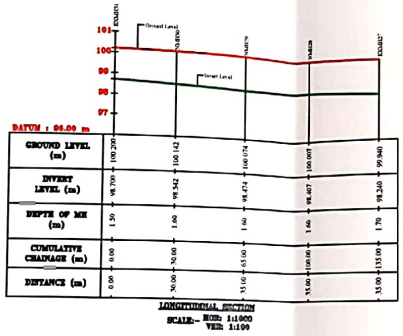

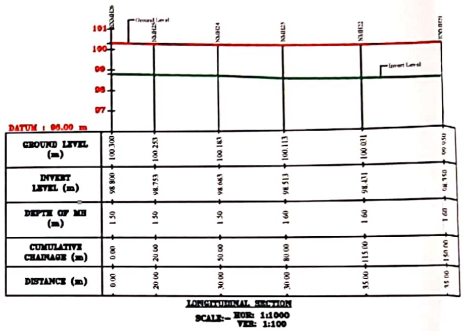

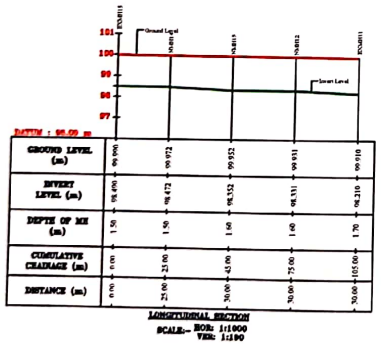

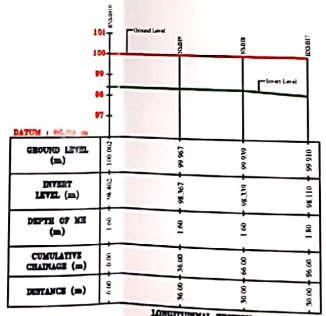

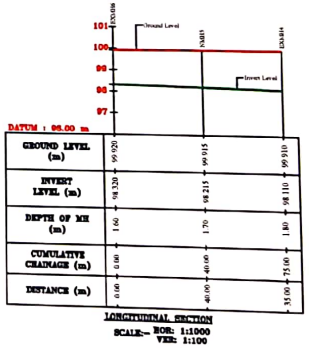

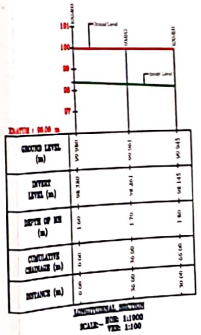

AE–BNP

AEE–SW1

EE–SW1